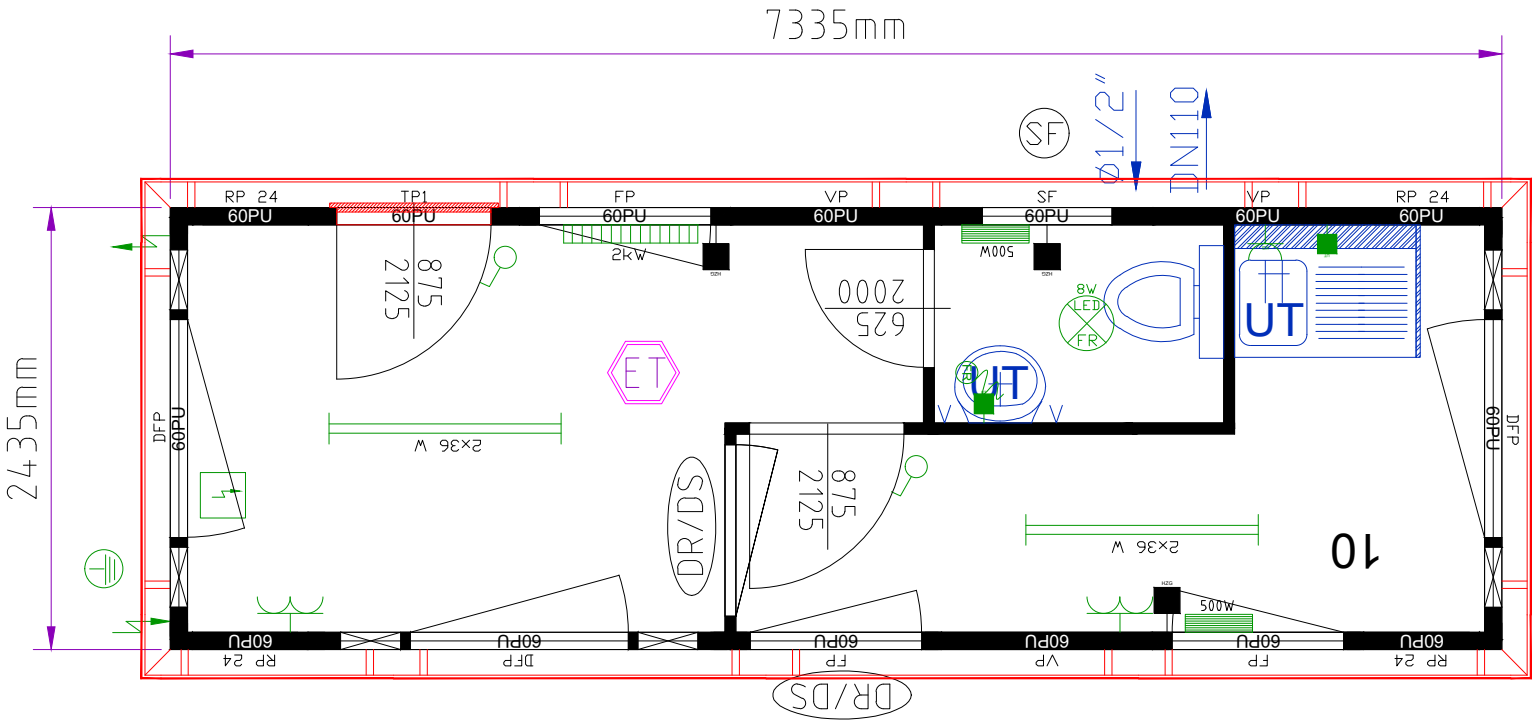

9366209-002.dwg

Modular building consisting of:
cabins: 1x24'
internal height: 2340 mm
colour: R: RAL 5010 P: RAL 7035

General
Internal finish: white

Electrics
Electric GB (230V/32A/3-poles)
flexible cable system

Floor assembly
Forklift pocket distance: 2050mm
Floor insulation: 60 mm mineral wool
Cement-bound chipboard floor
ET Eternal flooring

Roof assembly
Roof insulation: 100 mm mineral wool

panels
PU-panels (60 mm)

window
floor to window frame height: 870mm
Gas filled window
Alu roller shutter

Additional material
fascia RAL 5010

UK KIOSKS

Drawn by: TK
Drawn on: 17.04.2020 10:30:48

Drawing No. 9366209-002.dwg

Please acknowledge and return

Date Signature, company stamp