There may be deviations in the technical specifications and/or fittings.

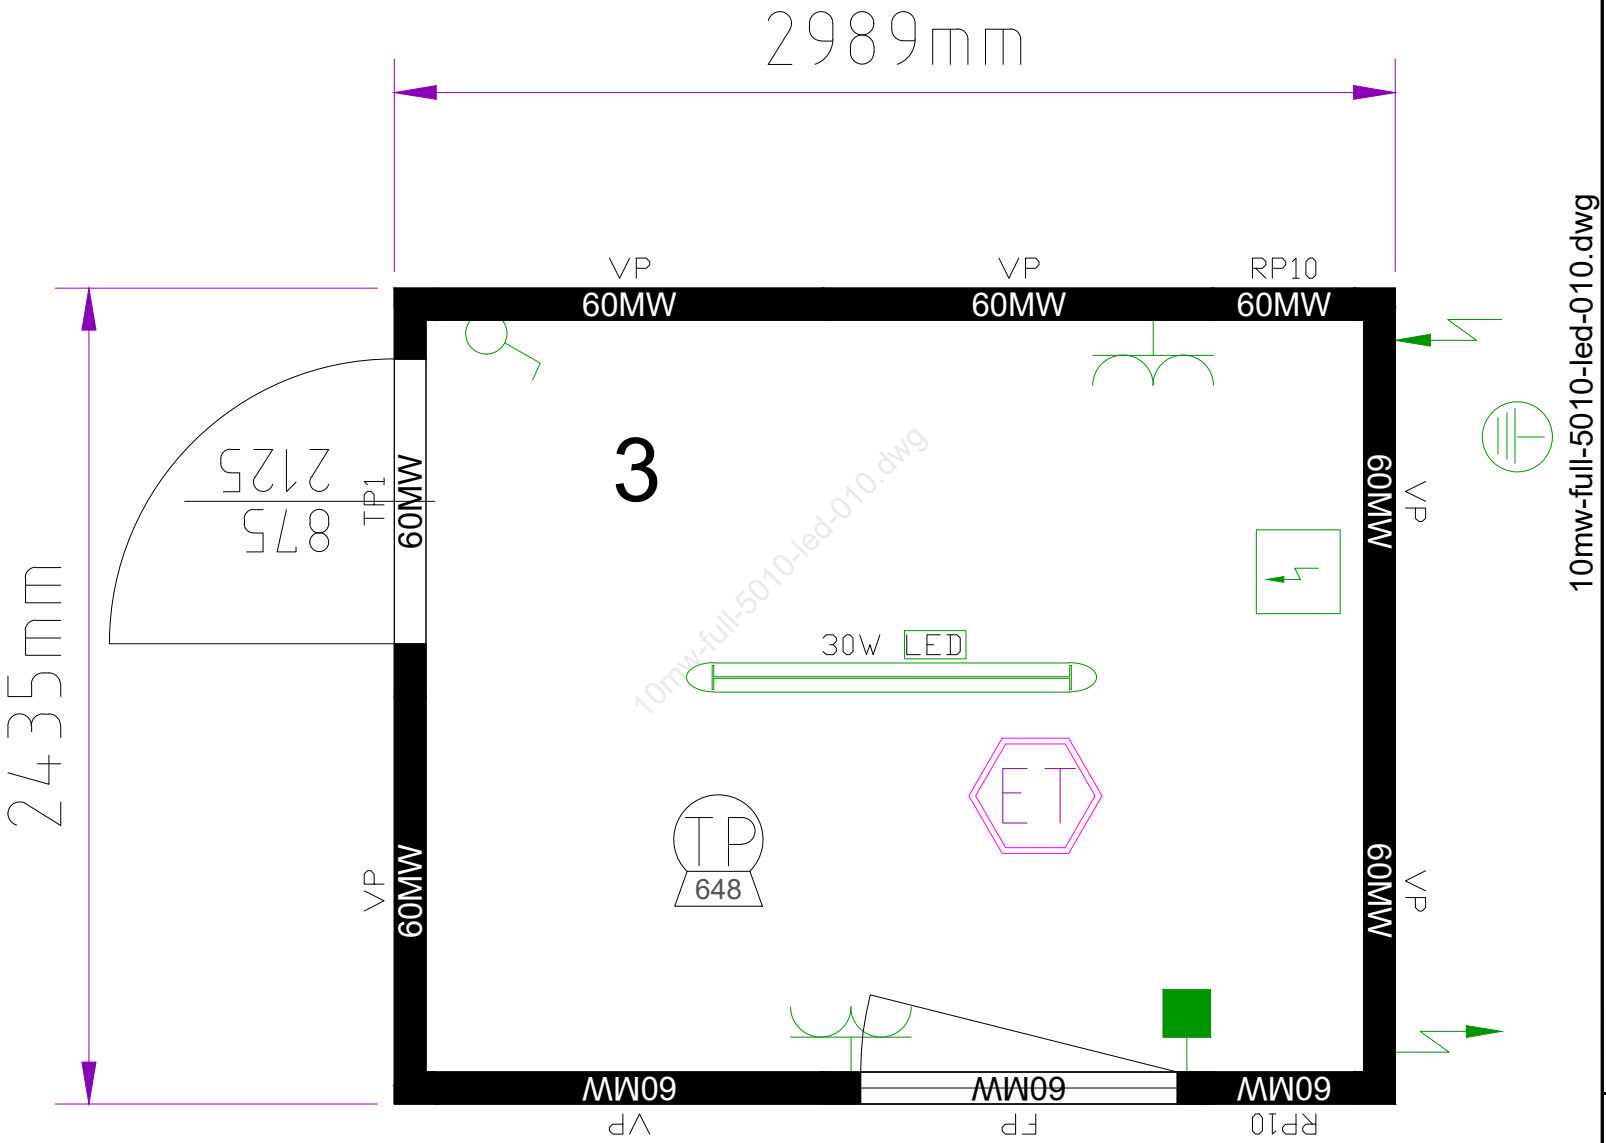

10mw-full-5010-led-010.dwg

Modular building consisting of:
cabins: 1x10'
internal height: 2340 mm
colour: R: RAL 5010 P: RAL 5010

General
Internal finish: white
TP Transpack (flatpacked) version
max. packet height: 648 mm

Electrics
Electric GB (230V/32A/3-poles)

Floor assembly
Forklift pocket distance: 2050mm
Floor insulation: 60 mm mineral wool
ET Eternal flooring

Roof assembly
Roof insulation: 100 mm mineral wool

panels
Wall insulation: 60 mm mineral wool

window
floor to window frame height: 870mm
Gas filled window

CONTAINEX

drawing made b
drawing date: 27.12.2022 15:12:46

Please confirm and return it
date: signature, company stamp:

drawing no: 10mw-full-5010-led-010.dwg